Legend

	CONTROL POINT
	SIGN
	TRAFFIC POLE
	TRAFFIC SIGNAL BOX
	MAIL BOX
	WATER/GAS VALVE
	WATER/GAS METER
	LIGHTPOLE
	HYDRANT
	CATCH BASIN / INLET
	UTILITY POLE & GUY WIRE
	PVC FENCE
	CHAIN LINK FENCE / WIRE FENCE
	WOOD FENCE
	GUIDE RAIL
	ELECTRIC/TRAFFIC SIG. MARK OUT
	WATER MARK OUT
	TREE SYMBOL & CALIPER SIZE
	MANHOLE

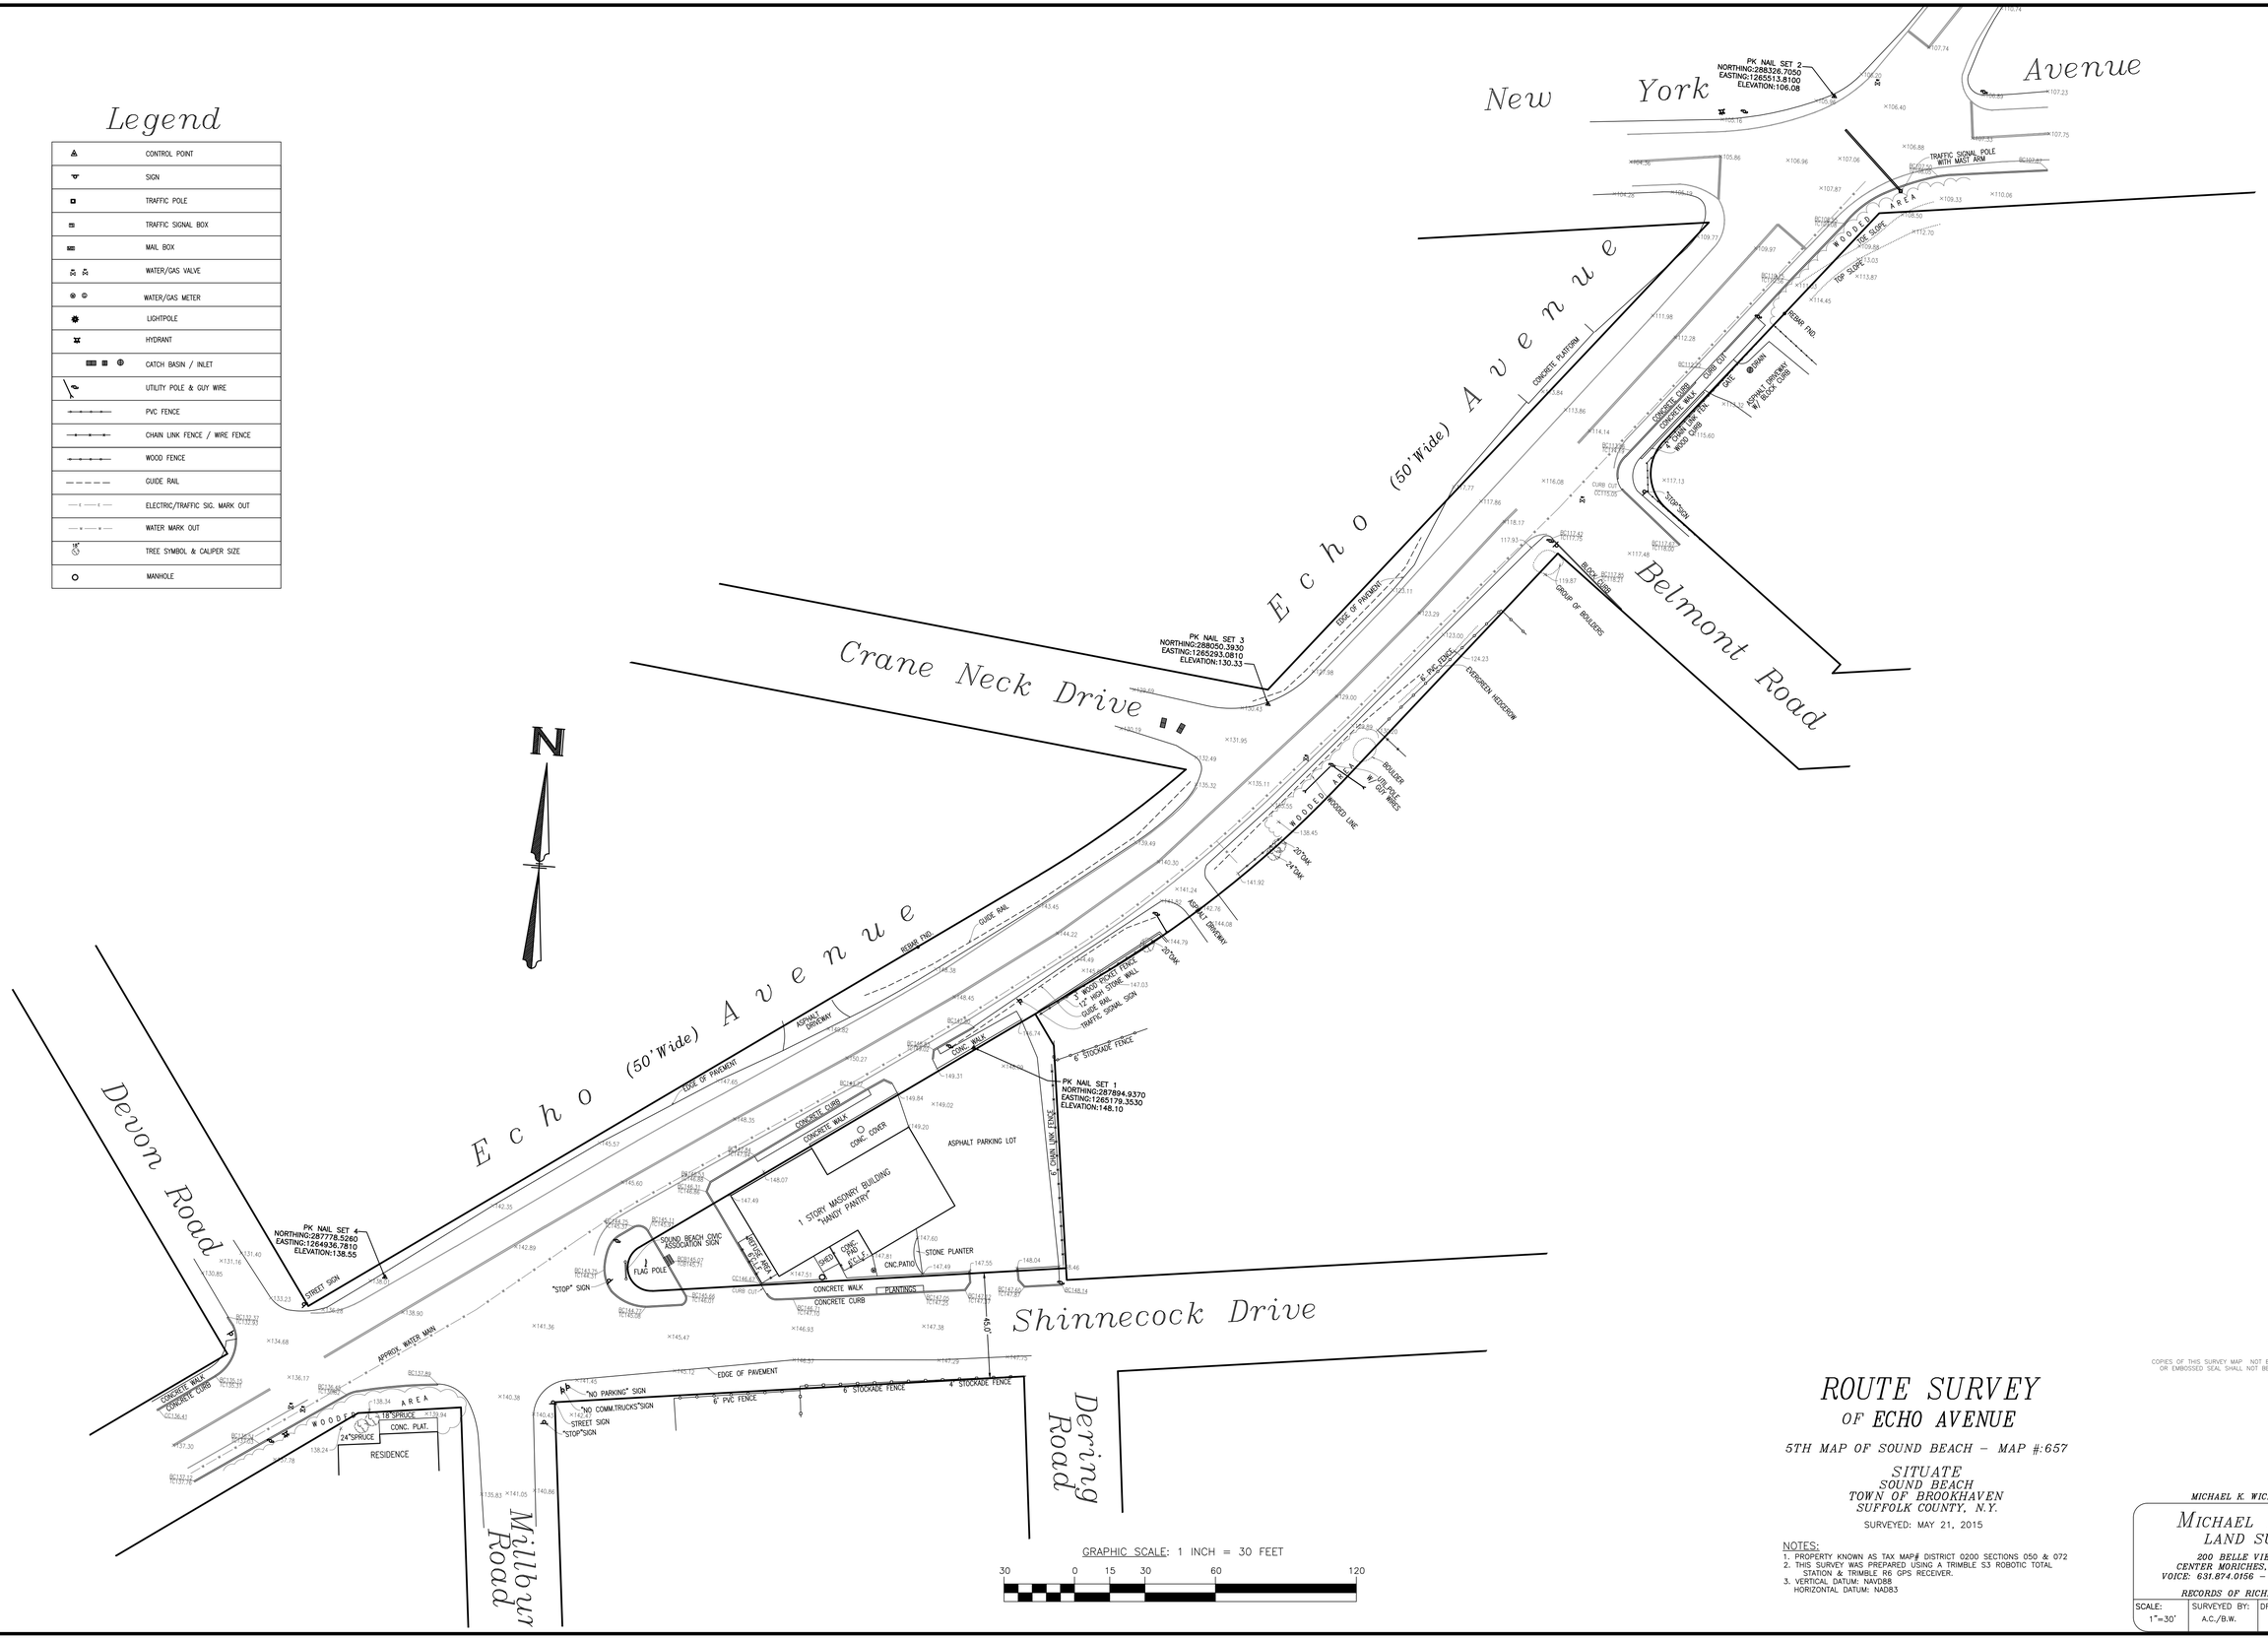

COPIES OF THIS SURVEY MAP NOT BEARING THE LAND SURVEYOR'S INKED OR EMBOSSED SEAL SHALL NOT BECONSIDERED TO BE A VALID COPY.

ROUTE SURVEY
OF ECHO AVENUE

5TH MAP OF SOUND BEACH – MAP #:657

SITUATE
SOUND BEACH
TOWN OF BROOKHAVEN
SUFFOLK COUNTY, N.Y.

SURVEYED: MAY 21, 2015

NOTES:
1. PROPERTY KNOWN AS TAX MAP# DISTRICT 0200 SECTIONS 050 & 072
2. THIS SURVEY WAS PREPARED USING A TRIMBLE S3 ROBOTIC TOTAL STATION & TRIMBLE R6 GPS RECEIVER.
3. VERTICAL DATUM: NAVD88
   HORIZONTAL DATUM: NAD83

MICHAEL K. WICKS, P.L.S. #50390

MICHAEL K. WICKS
LAND SURVEYING

200 BELLE VIEW AVENUE,
CENTER MORICHES, NEW YORK 11934
VOICE: 631.874.0156 – FAX: 631.909.3845

RECORDS OF RICHARD C. DRAKE

SCALE:	SURVEYED BY:	DRAWN BY:	SHEET:
1"=30'	A.C./B.W.	A.C.	1 OF 1

© Cyndi 3D Projects\michael k wicks inc\GPS\DRAWINGS\ECHO AVENUE SOUND BEACH.dwg(DRAFT) Last Modified: Jun 04, 2015 Plotted by wicks_pc0